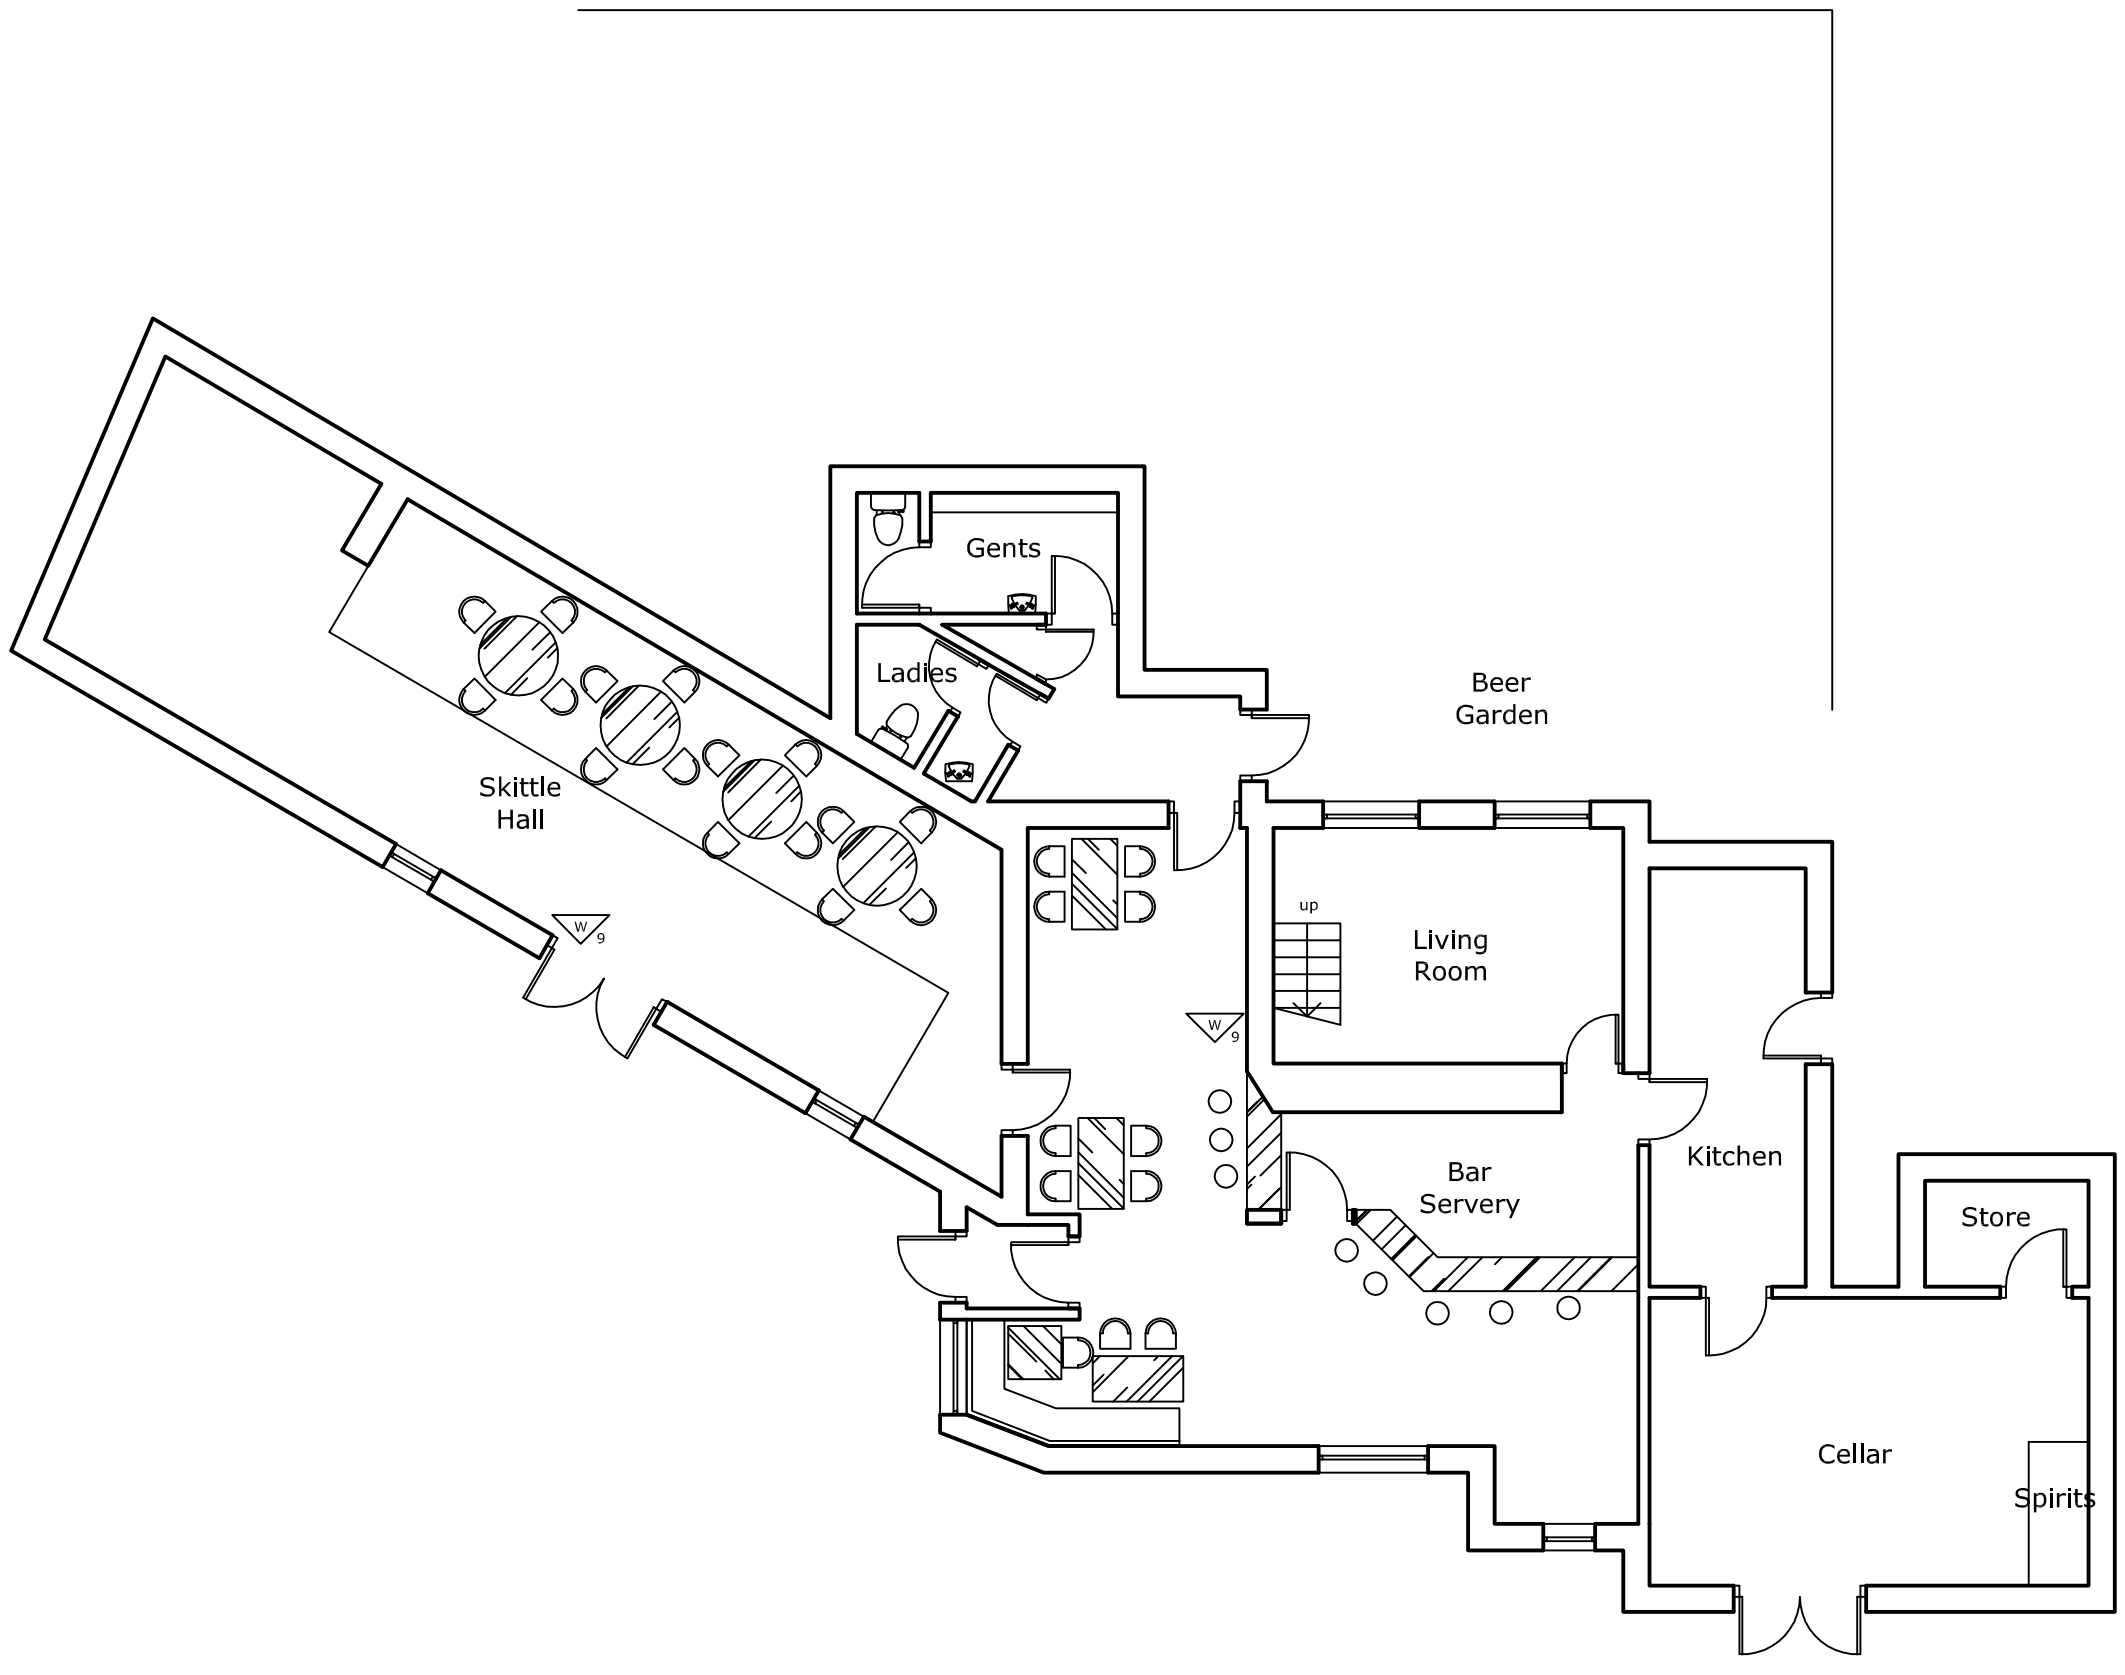

Effective Drinking Area
76.2 sq. m.

NOTE:

The Contractor is to check and verify all building and site dimensions, levels and sewer invert levels at connection points before work starts.

This drawing must be read with and checked against any structural or other specialist drawings provided.

The Contractor is to comply in all respects with the current Building Regulations whether or not specifically stated on these drawings.

This drawing is not intended to show details of foundation or ground conditions. Each area of ground relied upon to support the structure depicted must be investigated by the Contractor and suitable methods of foundation be provided.

LEGEND

FD Fire Rated Doorset

Fixtures and Fittings

Cig. Vend — Cigarette Vending Machine

T — Telephone

Games Machine (AWP or SWP)

P — Pool Table

Services

FAP — Fire Alarm Panel

Det — Automatic fire detector

Manual Call Point

Sounder

Sounder Beacon

E — Emergency light-fitting (Flourescent Downlight or luminaire)

Emergency Exit Light c/w legend (directional)

W — 9-litre water fire extinguisher

Dry powder fire extinguisher

Carbon Dioxide fire extinguisher

Foam fire extinguisher

CCTV camera

Ext. — Mechanical extraction fan

A/C — Air-conditioning unit

Rev.		By	Date

Client: The Hall & Woodhouse

House code: 3164

Site: The Bull Inn
The Bridge
Sturminster Newton, DT10 28B

Title: Ground Floor Layout

Licensing

Project Manager/ Checked	Drawn By	Scale	Date
FC	KH	1:100@A3	14/05/05

Arch/Tec.	Drawing Number	Rev.
ROSE	6072/3164/01	