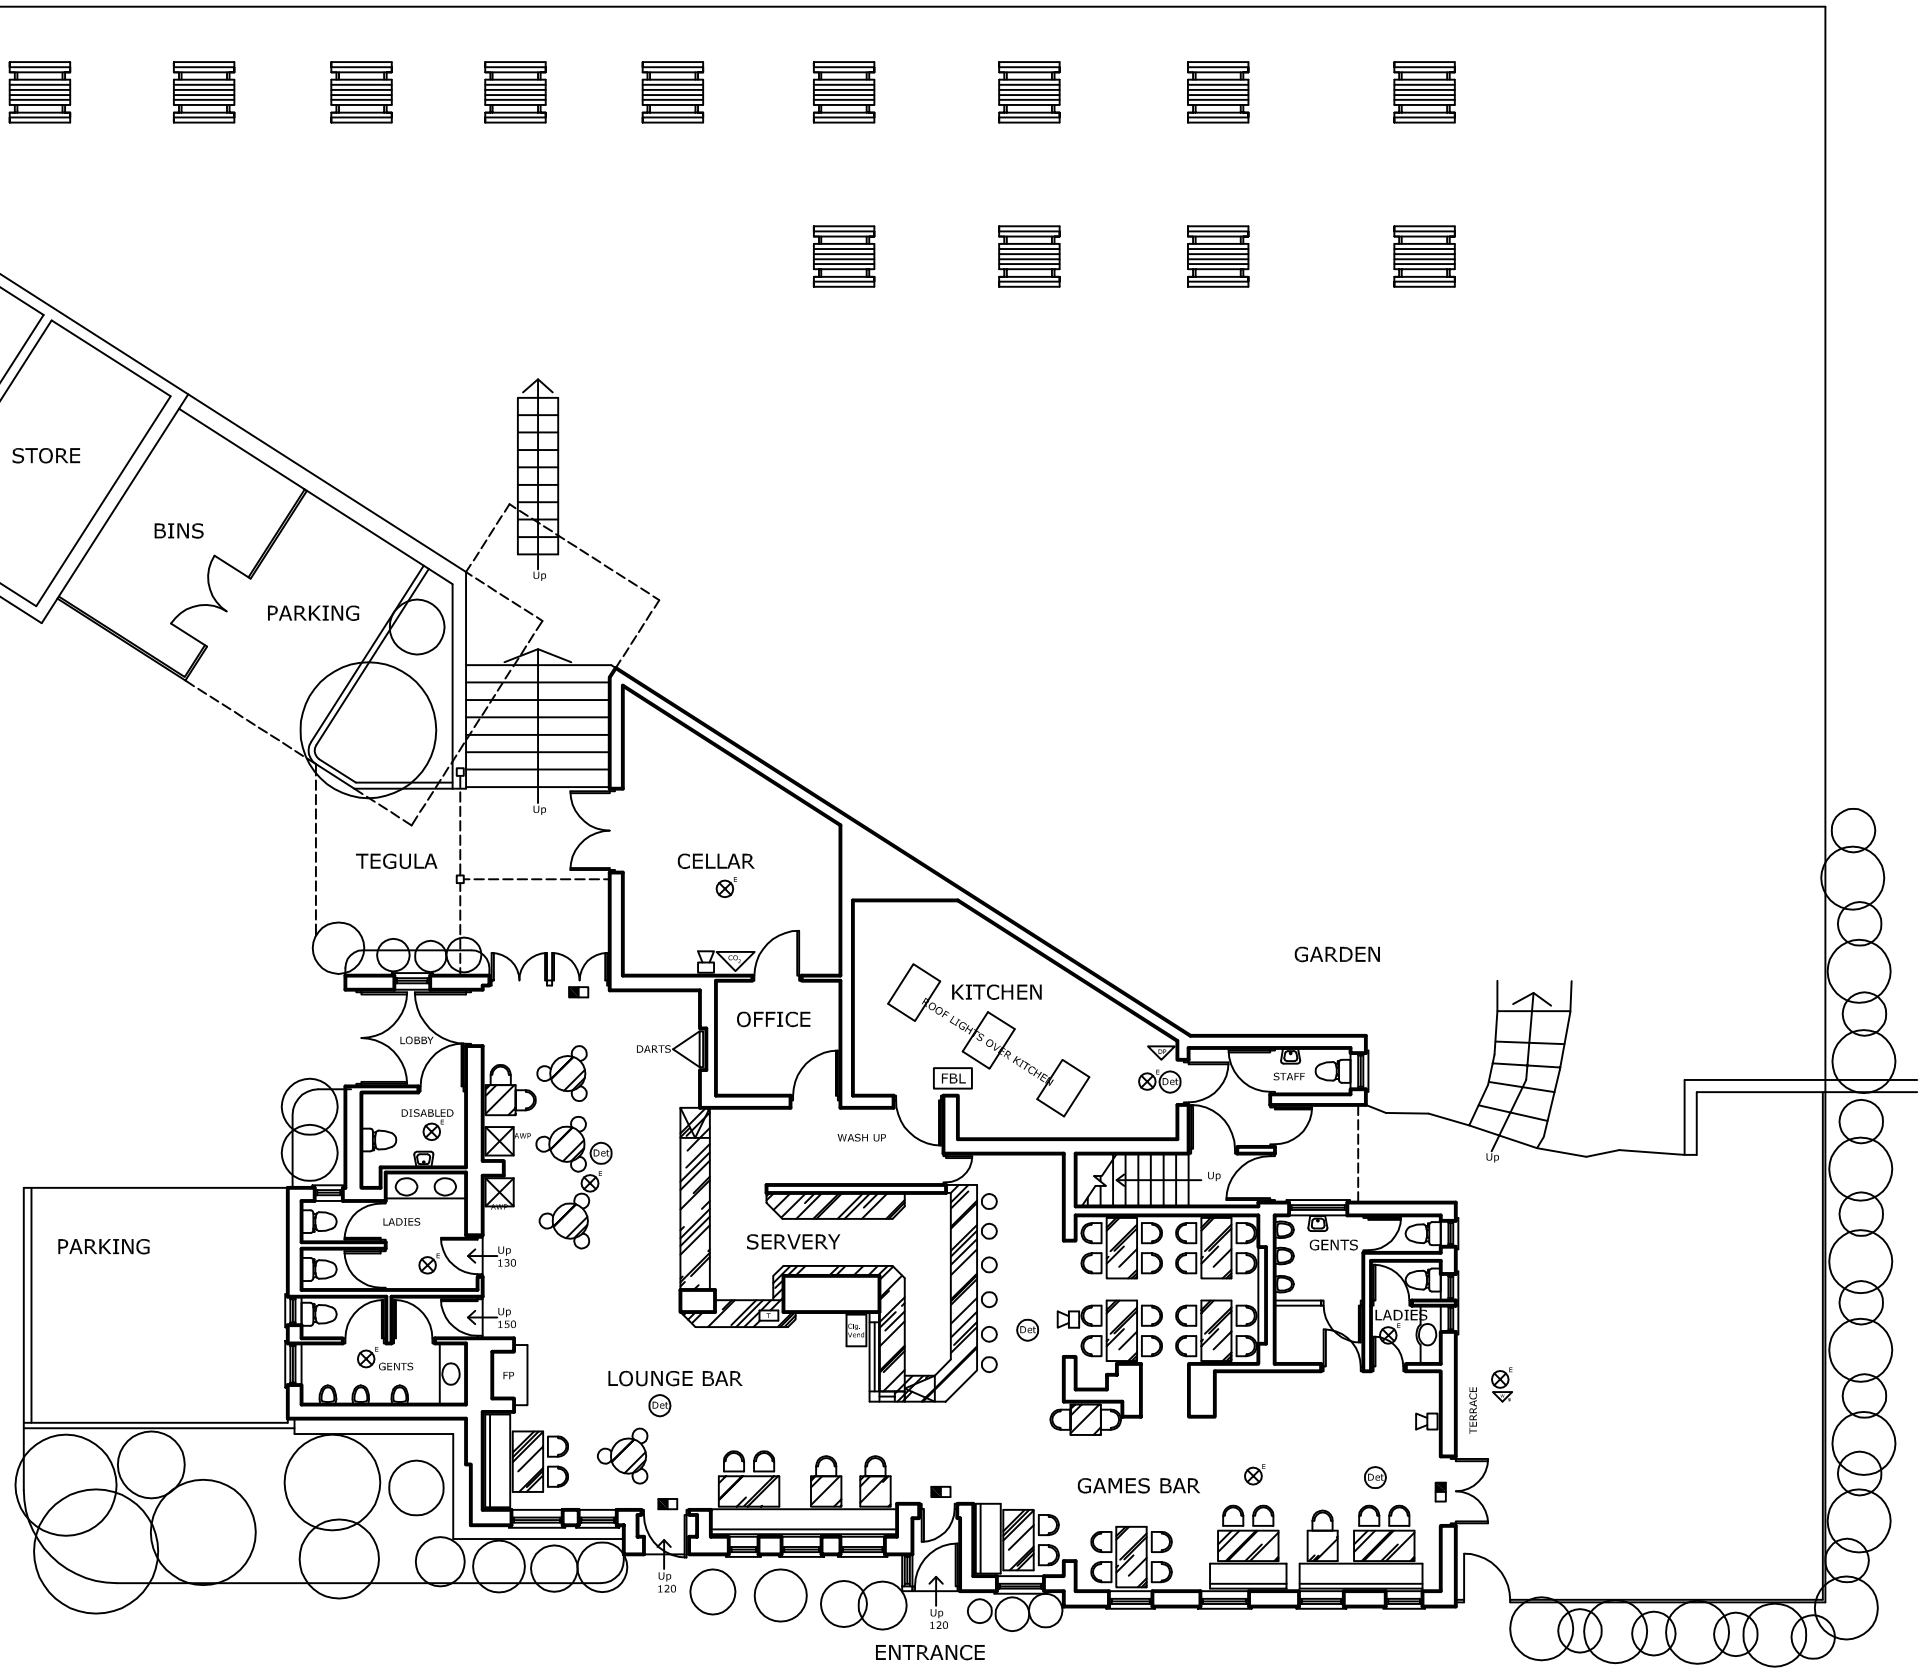

Effective Drinking Area
= 114 sq. m.

NOTE:

The Contractor is to check and verify all building and site dimensions, levels and sewer invert levels at connection points before work starts.

This drawing must be read with and checked against any structural or other specialist drawings provided.

The Contractor is to comply in all respects with the current Building Regulations whether or not specifically stated on these drawings.

This drawing is not intended to show details of foundation or ground conditions. Each area of ground relied upon to support the structure depicted must be investigated by the Contractor and suitable methods of foundation be provided.

LEGEND

FD Fire Rated Doorset

Fixtures and Fittings

- Cig. Vend — Cigarette Vending Machine
- T — Telephone
- Games Machine (AWP or SWP)
- P — Pool Table

Services

- FAP — Fire Alarm Panel
- Det — Automatic fire detector
- Manual Call Point
- Sounder
- Sounder Beacon
- E — Emergency light-fitting (Flourescent Downlight or luminaire)
- Emergency Exit Light c/w legend (directional)
- 9-litre water fire extinguisher
- Dry powder fire extinguisher
- Carbon Dioxide fire extinguisher
- Foam fire extinguisher
- CCTV camera
- EXL — Mechanical extraction fan
- A/C — Air-conditioning unit

Rev.	By	Date

Client: Hall & Woodhouse

House code: 3227

Site: The Sweet Home Inn
25 Ringwood Rd, Poole
Dorset, BH14 0RF

Title: Ground Floor Layout

Licensing

Project Manager/ Checked	Drawn By	Scale	Date
FC	AK	1:150@A3	29/4/05

Arch/Des.	Drawing Number	Rev.
ROSE	6072/3227/01	