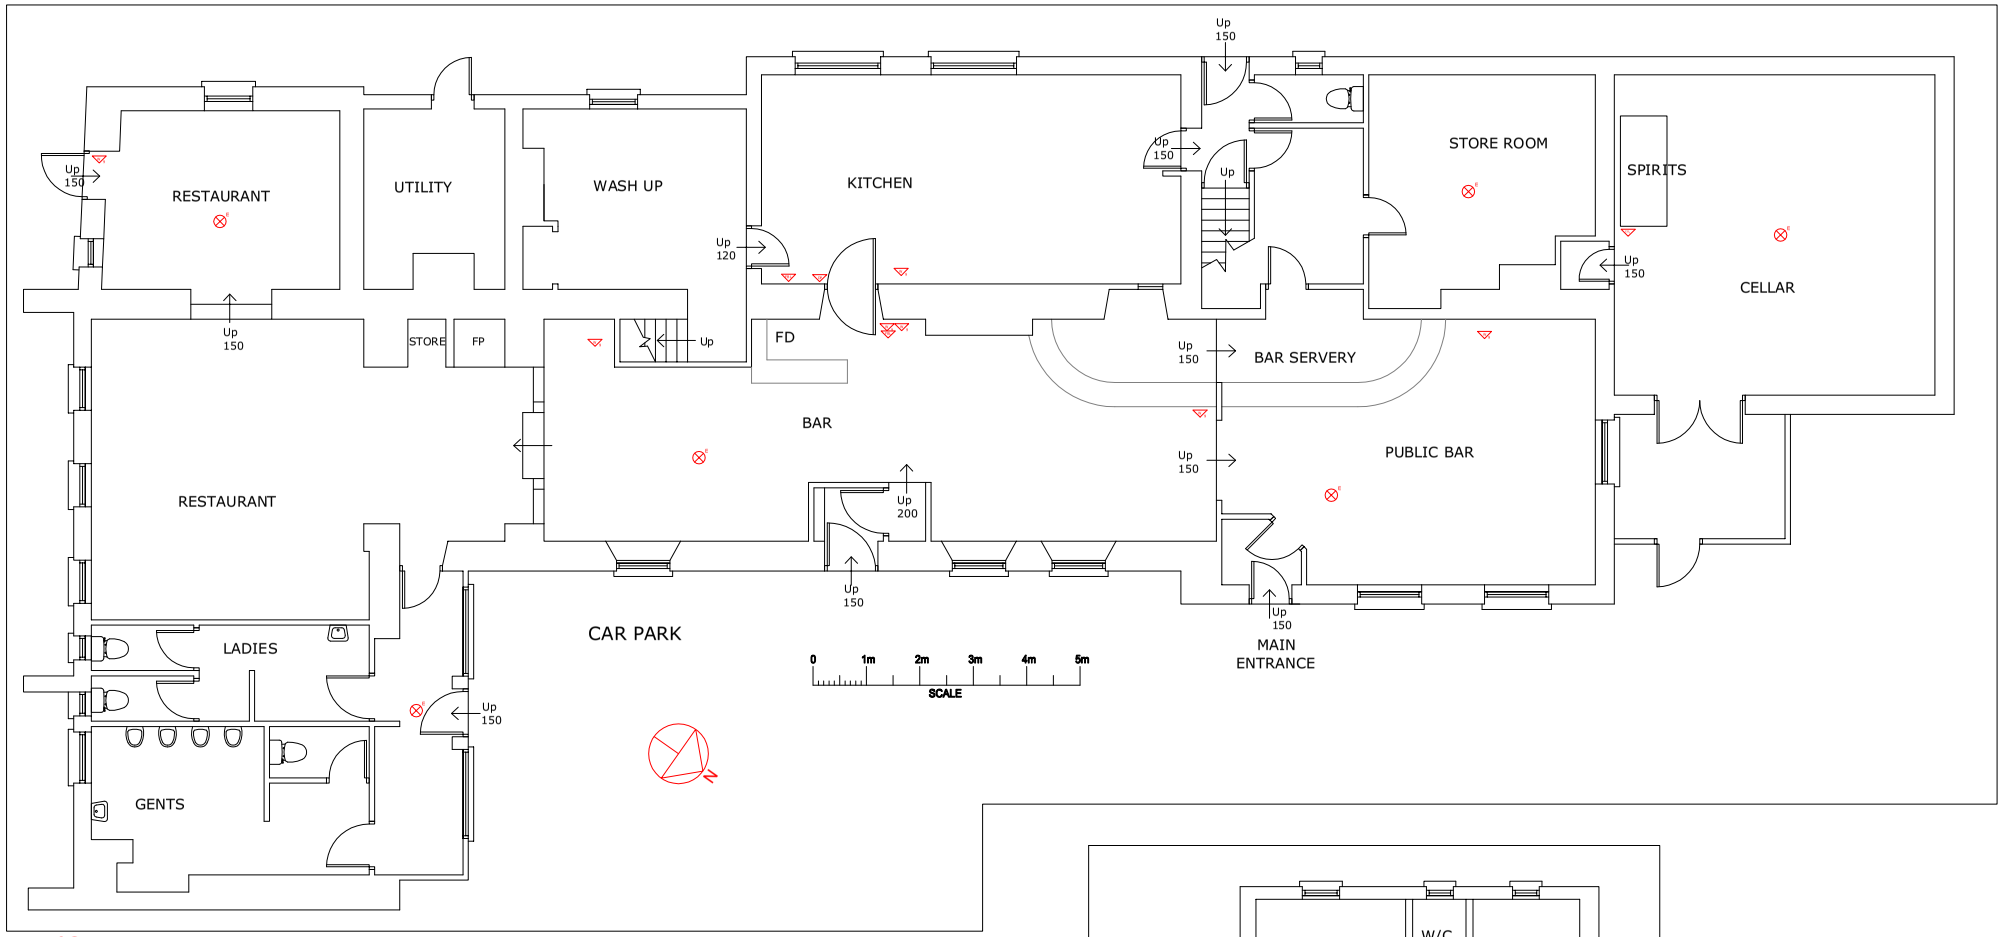

Plan of Ground Floor 1:50

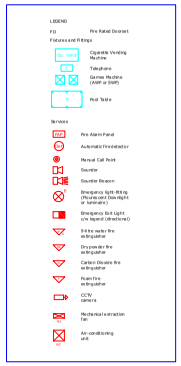

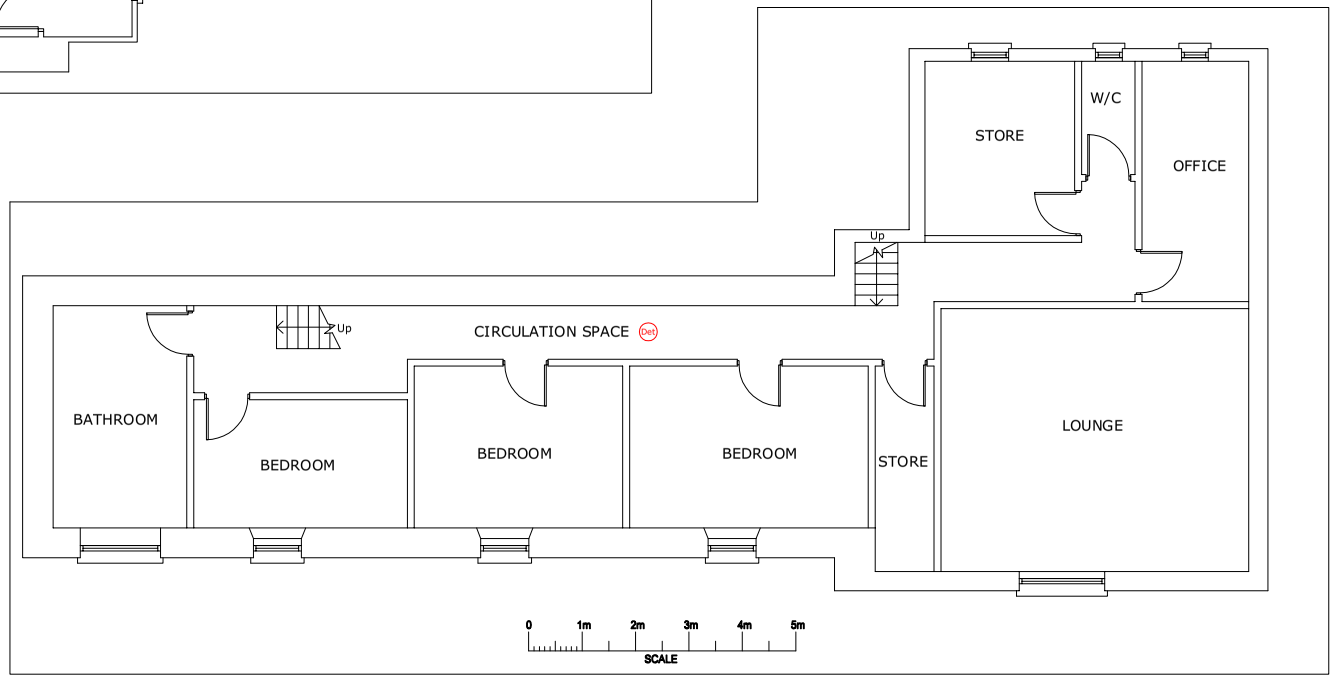

Plan of First Floor 1:50

1.0 GENERAL NOTES:

1.1 THIS INFORMATION IS NOT INTENDED TO PROVIDE A FULL SPECIFICATION OF WORKS & SHOULD BE READ IN CONJUNCTION WITH A SURVEY, SCHEME DRAWINGS & TENDER DOCUMENT.

1.2 ALL WORKS TO COMPLY WITH CURRENT BUILDING REGULATIONS & LOCAL AUTHORITY REQUIREMENTS.

1.3 ELECTRICAL INSTALLATIONS MUST COMPLY WITH IEE 16TH EDITION REGULATIONS FOR THE ELECTRICAL EQUIPMENT OF BUILDINGS & WORKMANSHIP.

1.4 ALL WALLS & CEILING SURFACES: CLASS 1 SPREAD OF FLAME RATING TO BS 476 PART 1, EXCEPT FOR CIRCULATION SPACES WHICH ARE CLASS 0 RATING.

1.5 DIMENSIONS TO BE CHECKED ON SITE.

1.6 ANY FURTHER INFORMATION OF QUERIES ARISING FROM THIS DRAWING SHOULD BE ADDRESSED TO 2C design

Project Title:

Silent Woman

Layout of Property Floors

Project Address:	Drawing Number:	Rev:	Paper Size
Coldharbour Wareham Dorset BH20 7PA	2CD00572-FP	-	A1
	Sheet No	Date:	Scale UOS
	1 of 1	15-03-11	1:50

2C Design Consultants Ltd
The Design Hub
Puma Way
Coventry CV1 2TT
tel: 0870-850-8330
fax: 02476-792-218
www.2Cdesign.co.uk

THIS DESIGN AND INFORMATION IS THE PROPERTY OF 2CD & MUST NOT BE DISCLOSED OR REPRODUCED TO PARTIES OTHER THAN WITHOUT WRITTEN CONSENT

0 1m 2m 3m 4m 5m
SCALE 1:50@A1
Note: Scale will measure 10mm when printed to correct scale